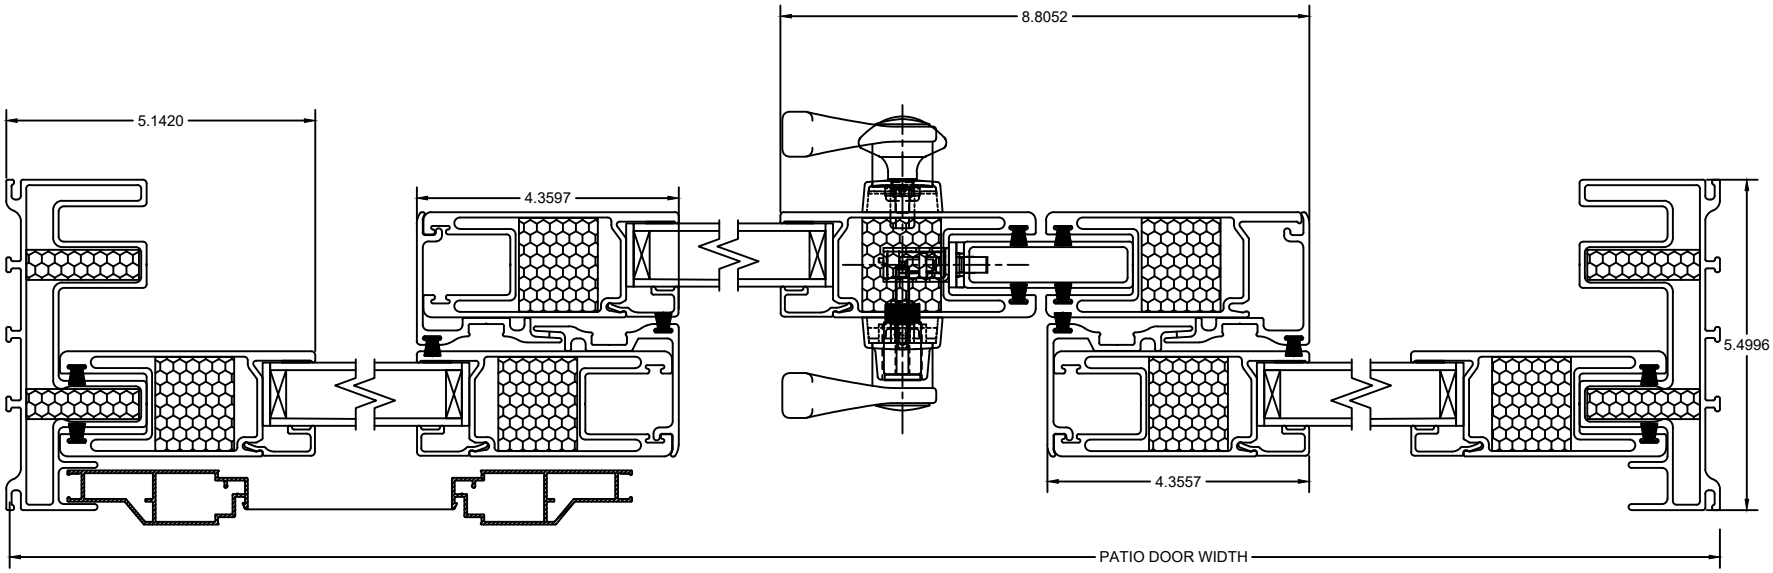

EnerLux Windows & Doors
1530 Pine Avenue
Crete, NE 68333
402-205-3055

Design concepts and information may not be reproduced, used or disclosed without written permission from EnerLux Windows & Doors.

Size:	1:1	Item:	Standard 3 Panel Center Vent PD
Date:	08/08/24	Drawing:	Overhead Cross Section
Drawn By:	MRF	Additional:	Double Pane