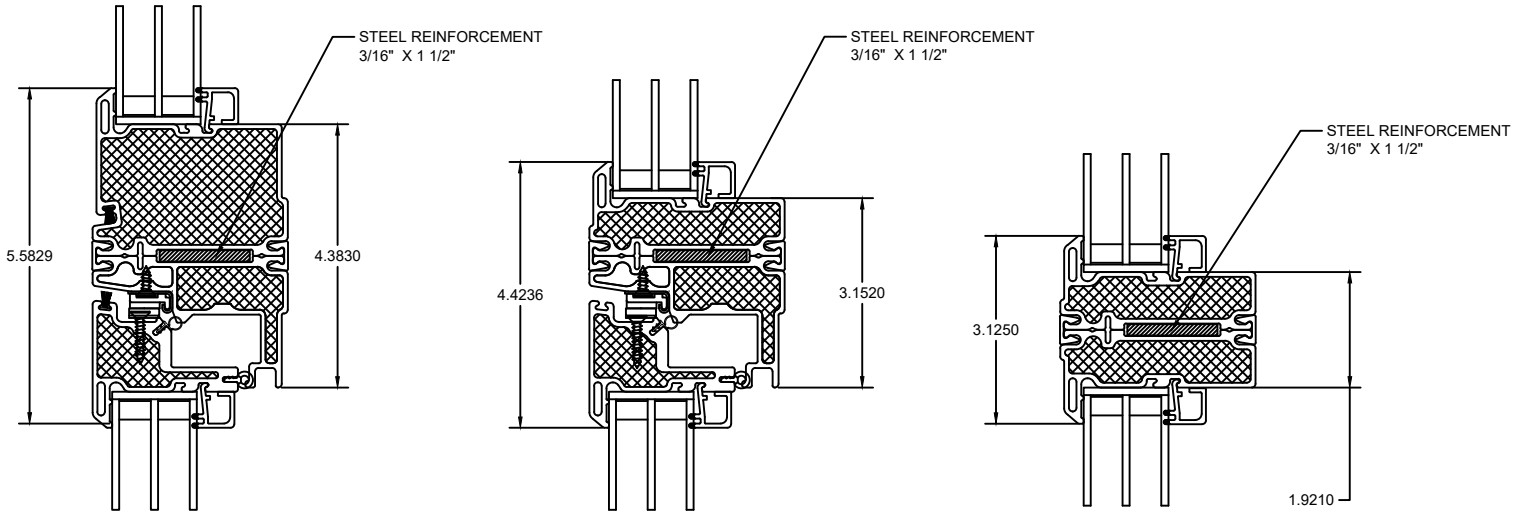

EnerLux Windows & Doors
1530 Pine Avenue
Crete, NE 68333
402-205-3055

Design concepts and information may not be reproduced, used or disclosed without written permission from EnerLux Windows & Doors.

Size:	1:1	Item:	Reinforced Mullion
Date:	08/08/24	Drawing:	Cross Section
Drawn By:	MRF	Additional:	Triple Pane